5/8" GYP. BOARD EACH SIDE OF WALL

3-5/8" MTL STUDS @ 16" O.C.

WALL BASE REFER TO FINISH SCHEDULE

FINISHED FLOOR

L PARTITION

-0" NON-RATED

ED

STEEL
LTED

4" END
Y CAB.

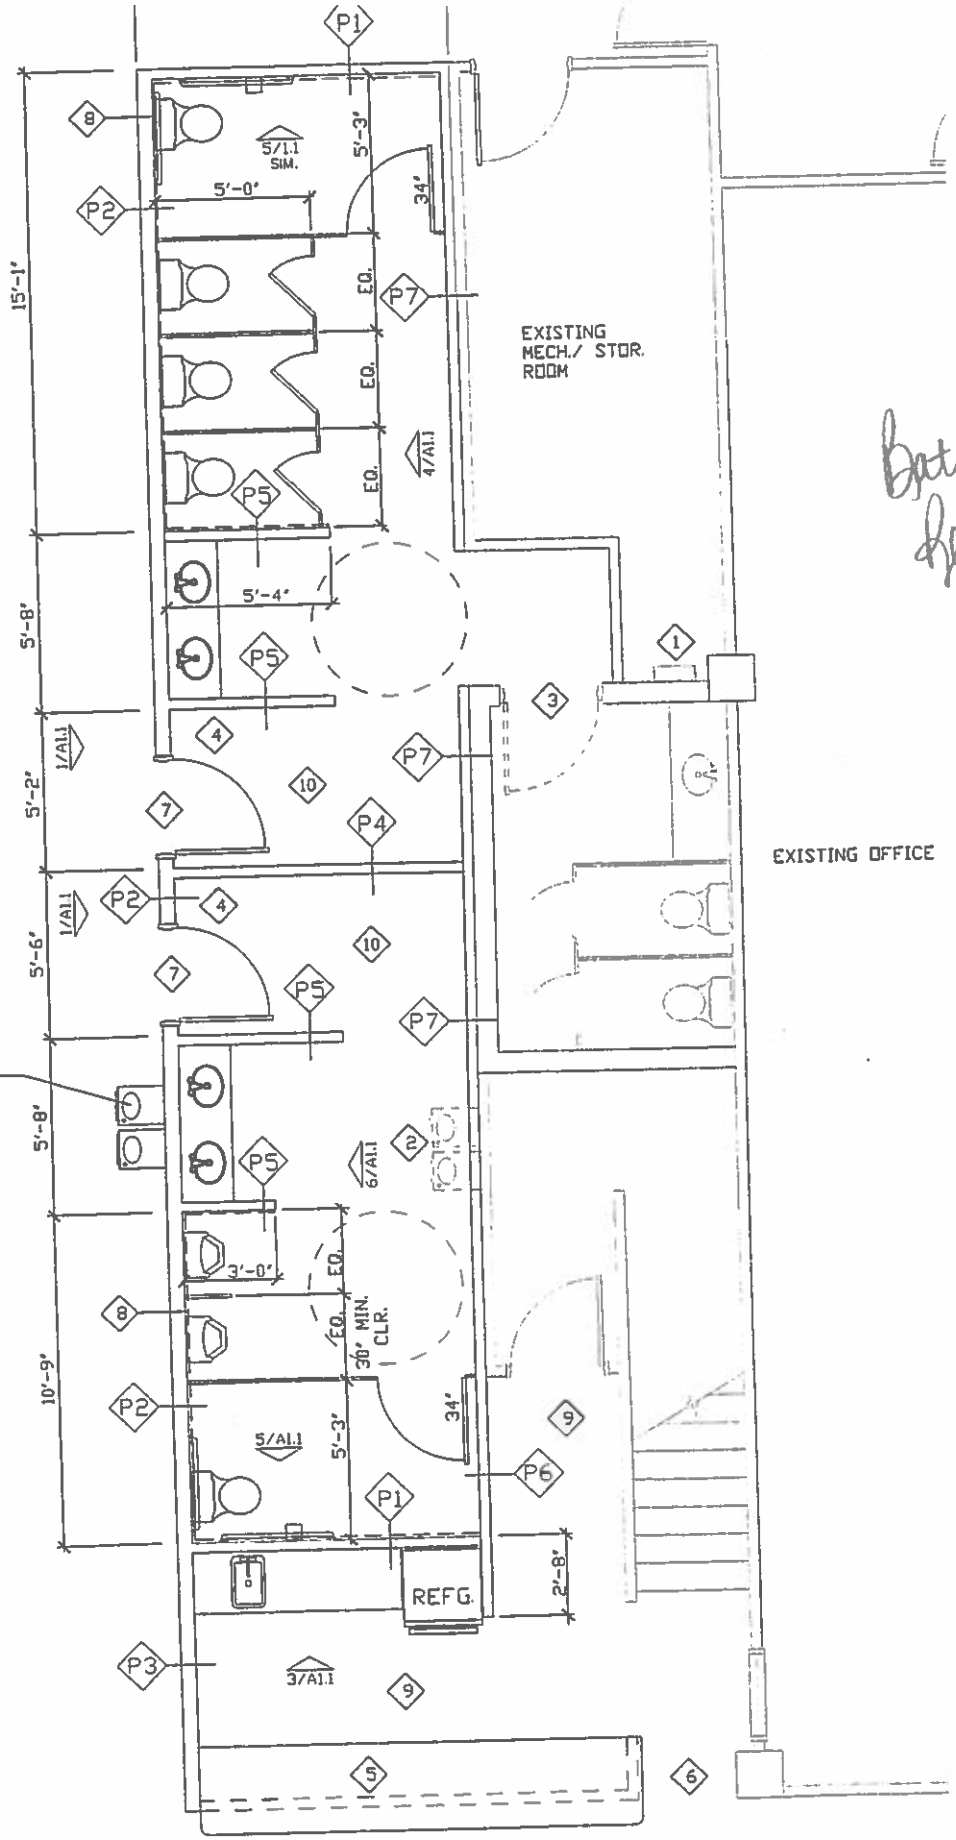

Bathroom Remodel Plan

FLOOR PLAN

A